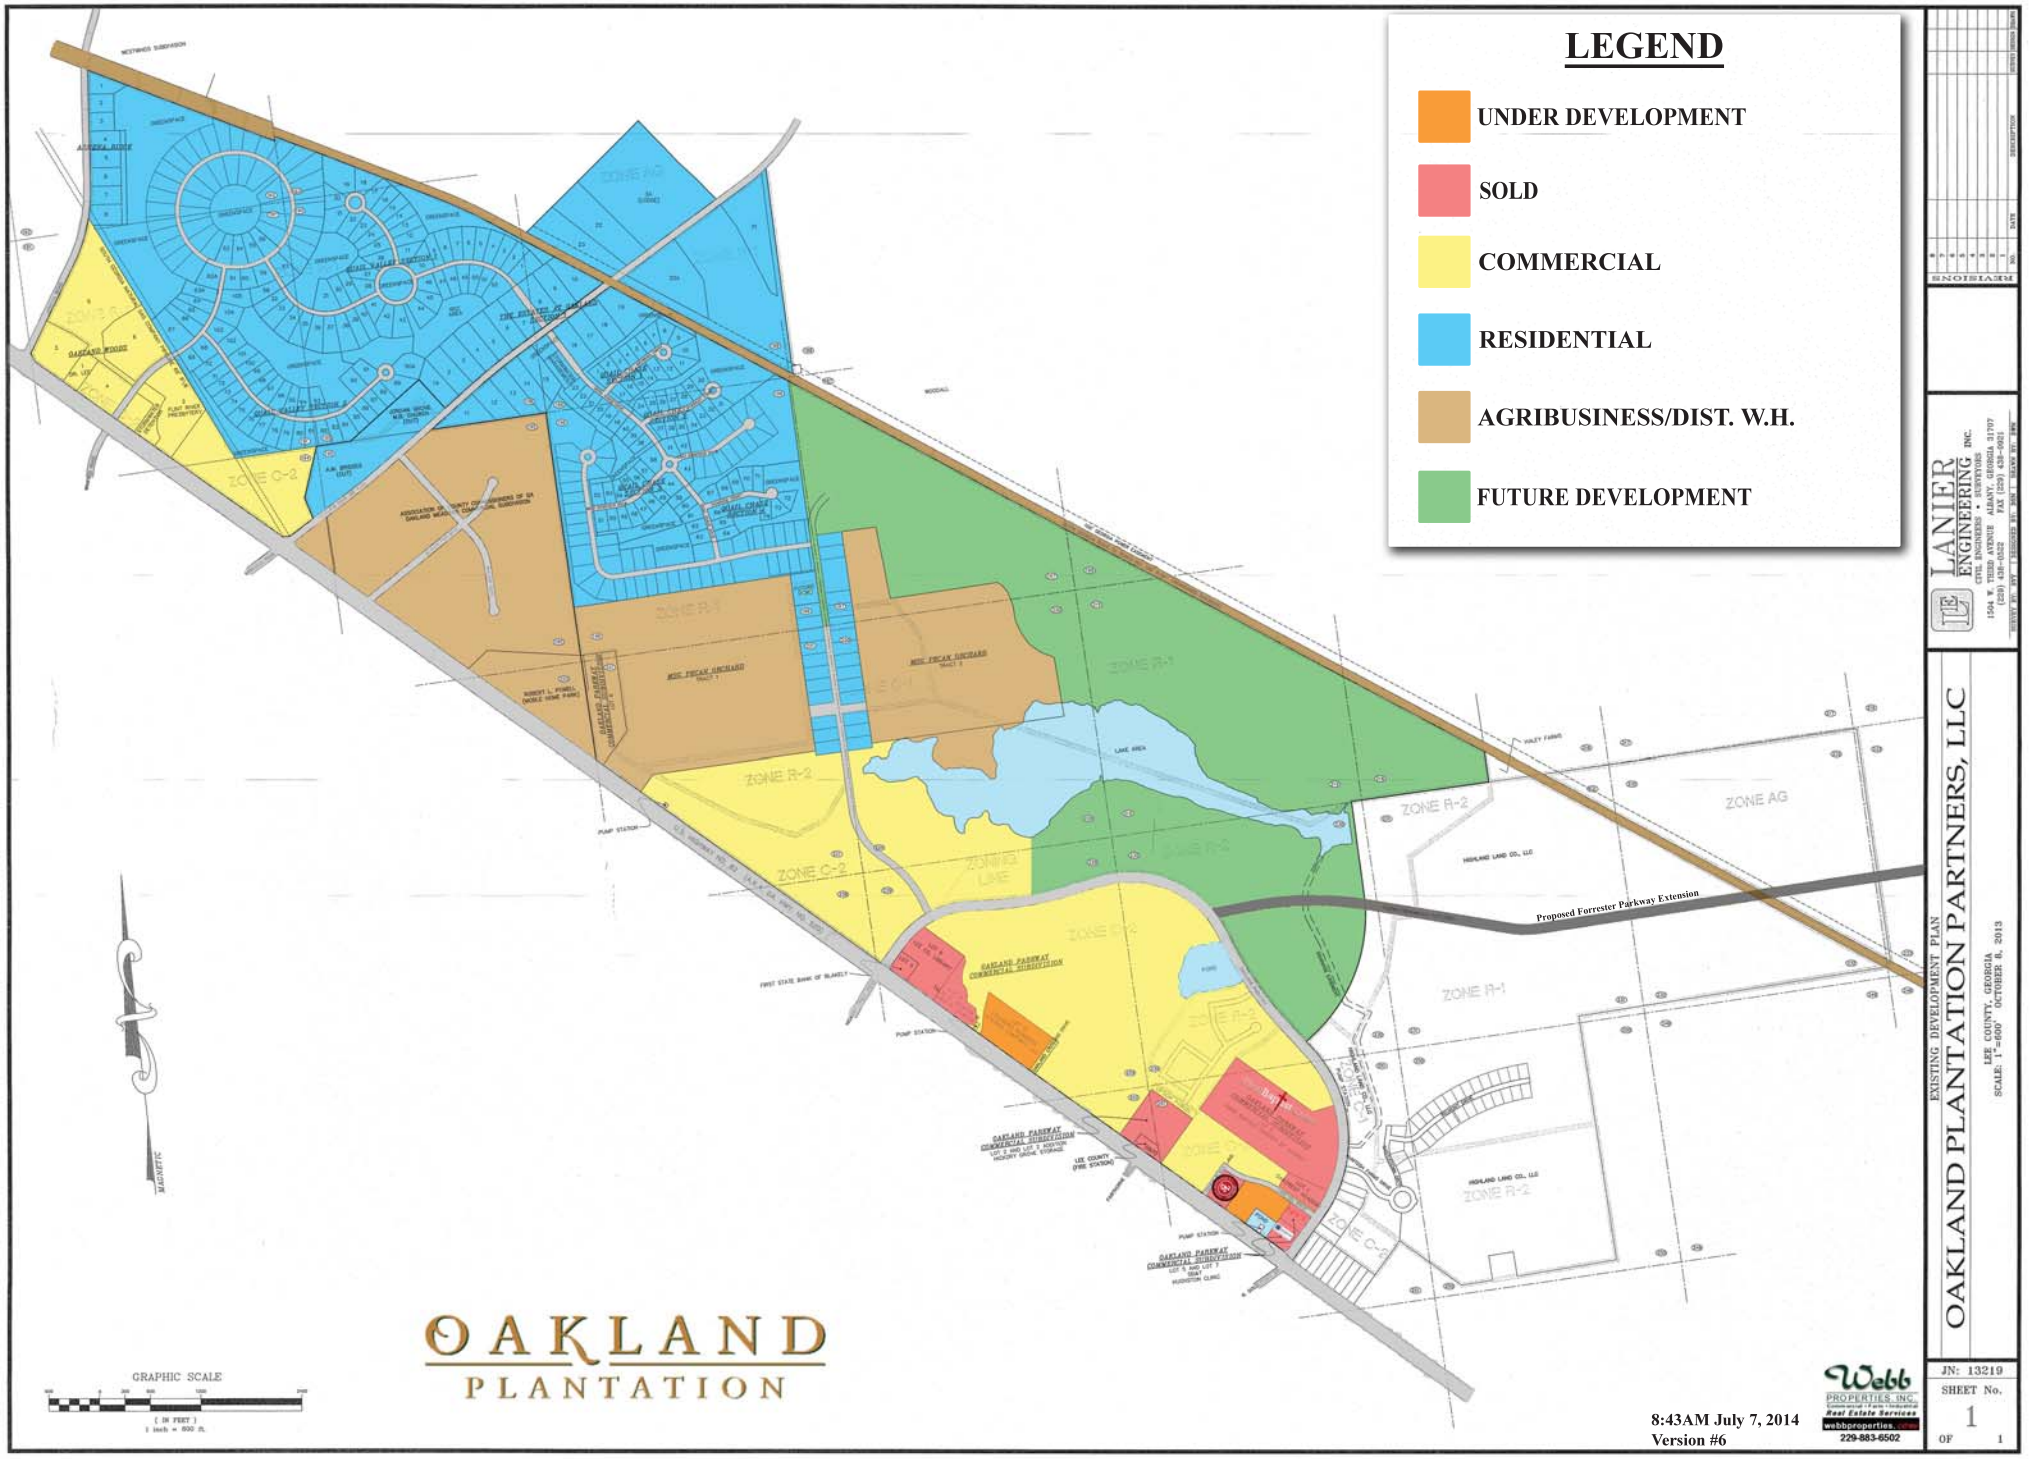

LANIER ENGINEERING INC.
CIVIL ENGINEERS • SURVEYORS
1504 W. THIRD AVENUE ALBANY, GEORGIA 31707
(229) 438-0522 FAX (229) 438-0021

EXISTING DEVELOPMENT PLAN
OAKLAND PLANTATION PARTNERS, LLC
LEE COUNTY, GEORGIA
SCALE: 1"=600' OCTOBER 8, 2013

JN: 13219
SHEET No. 1
OF 1